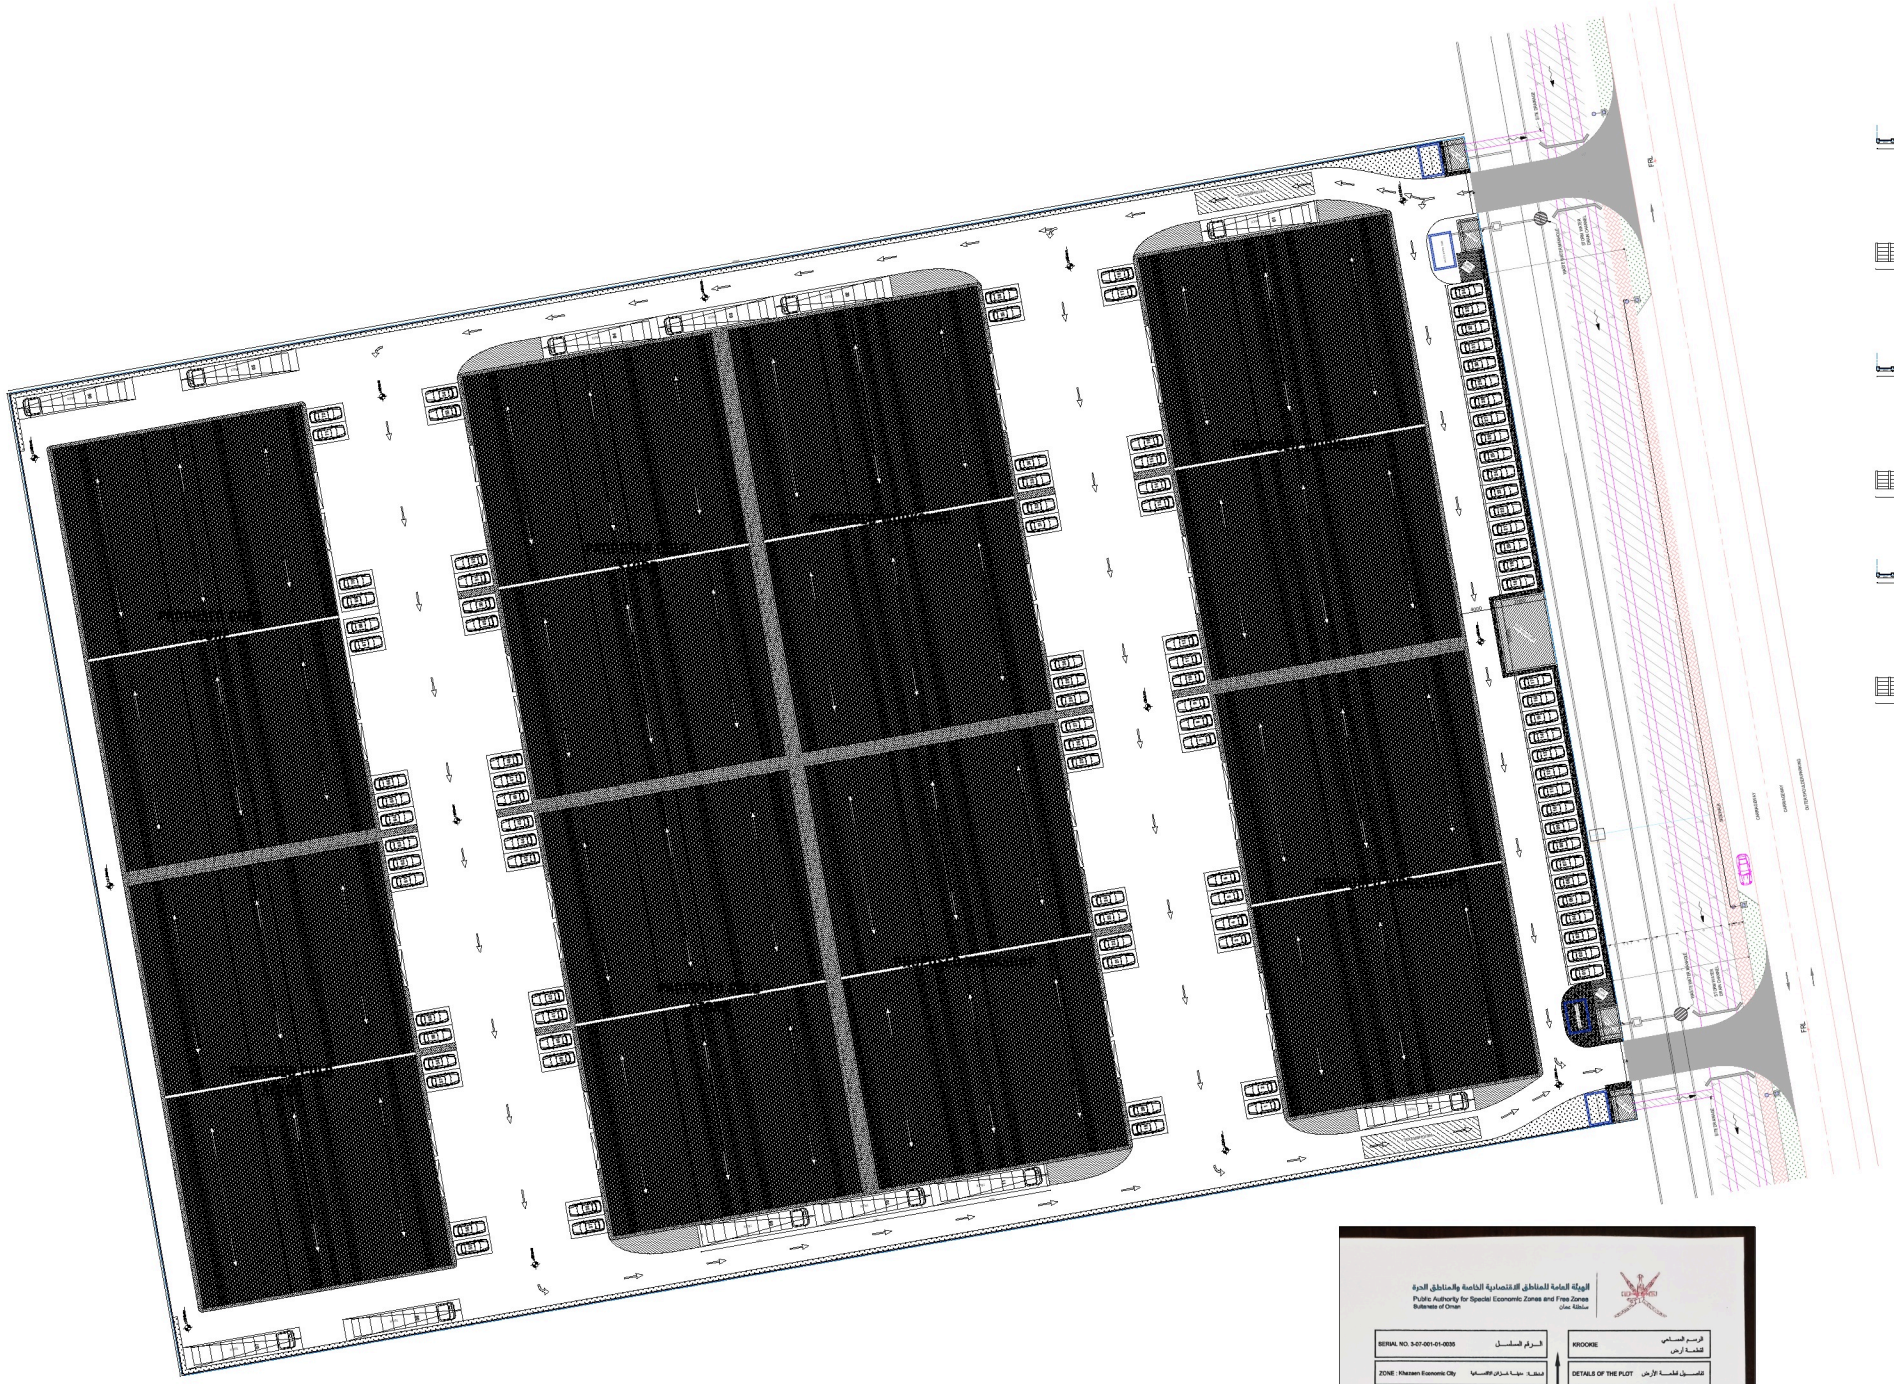
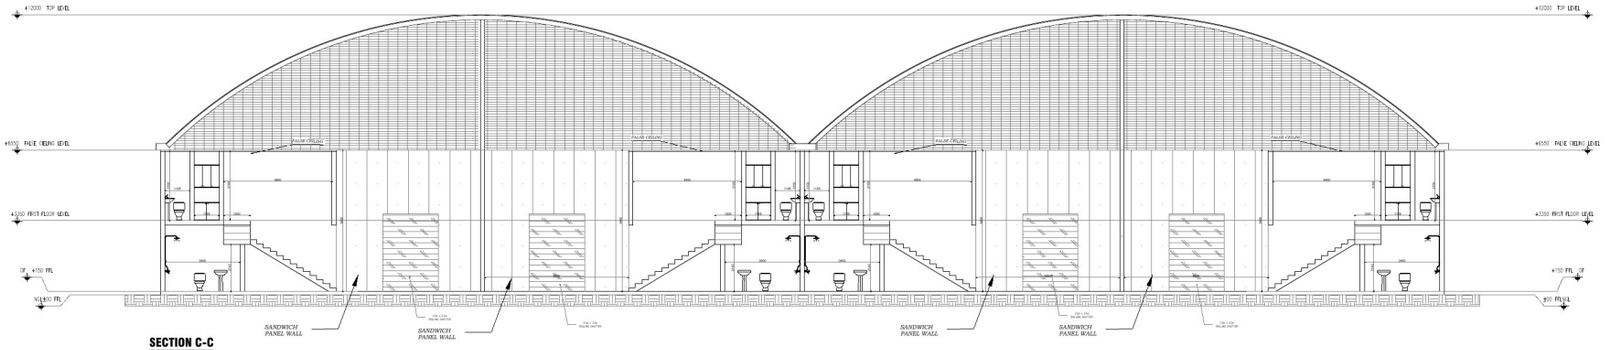
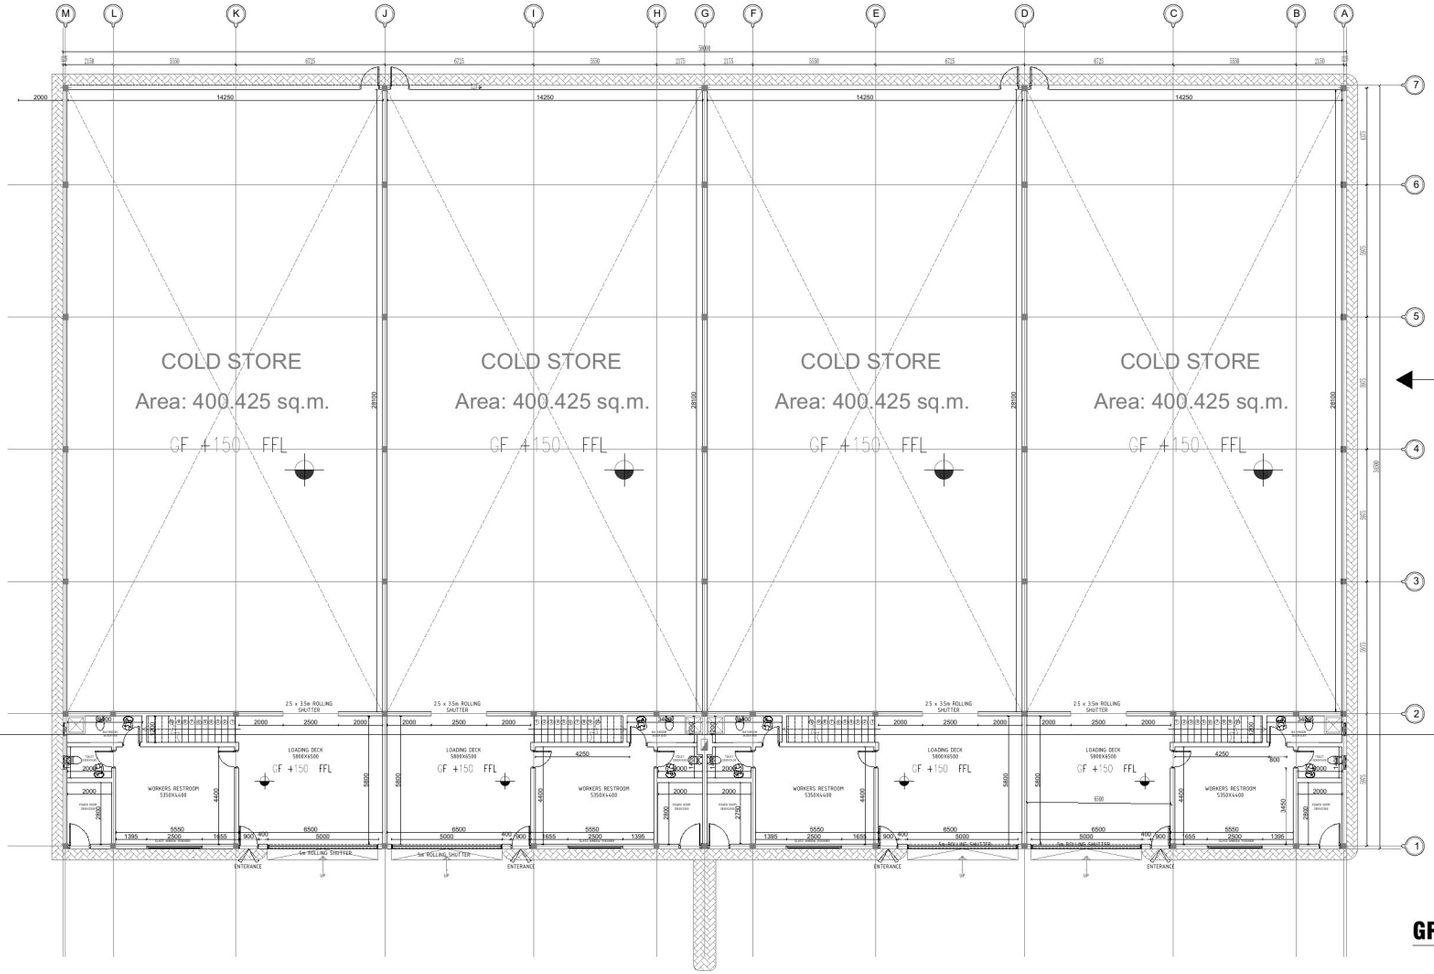

Substation area
Proposed shed
Proposed shed
Proposed shed



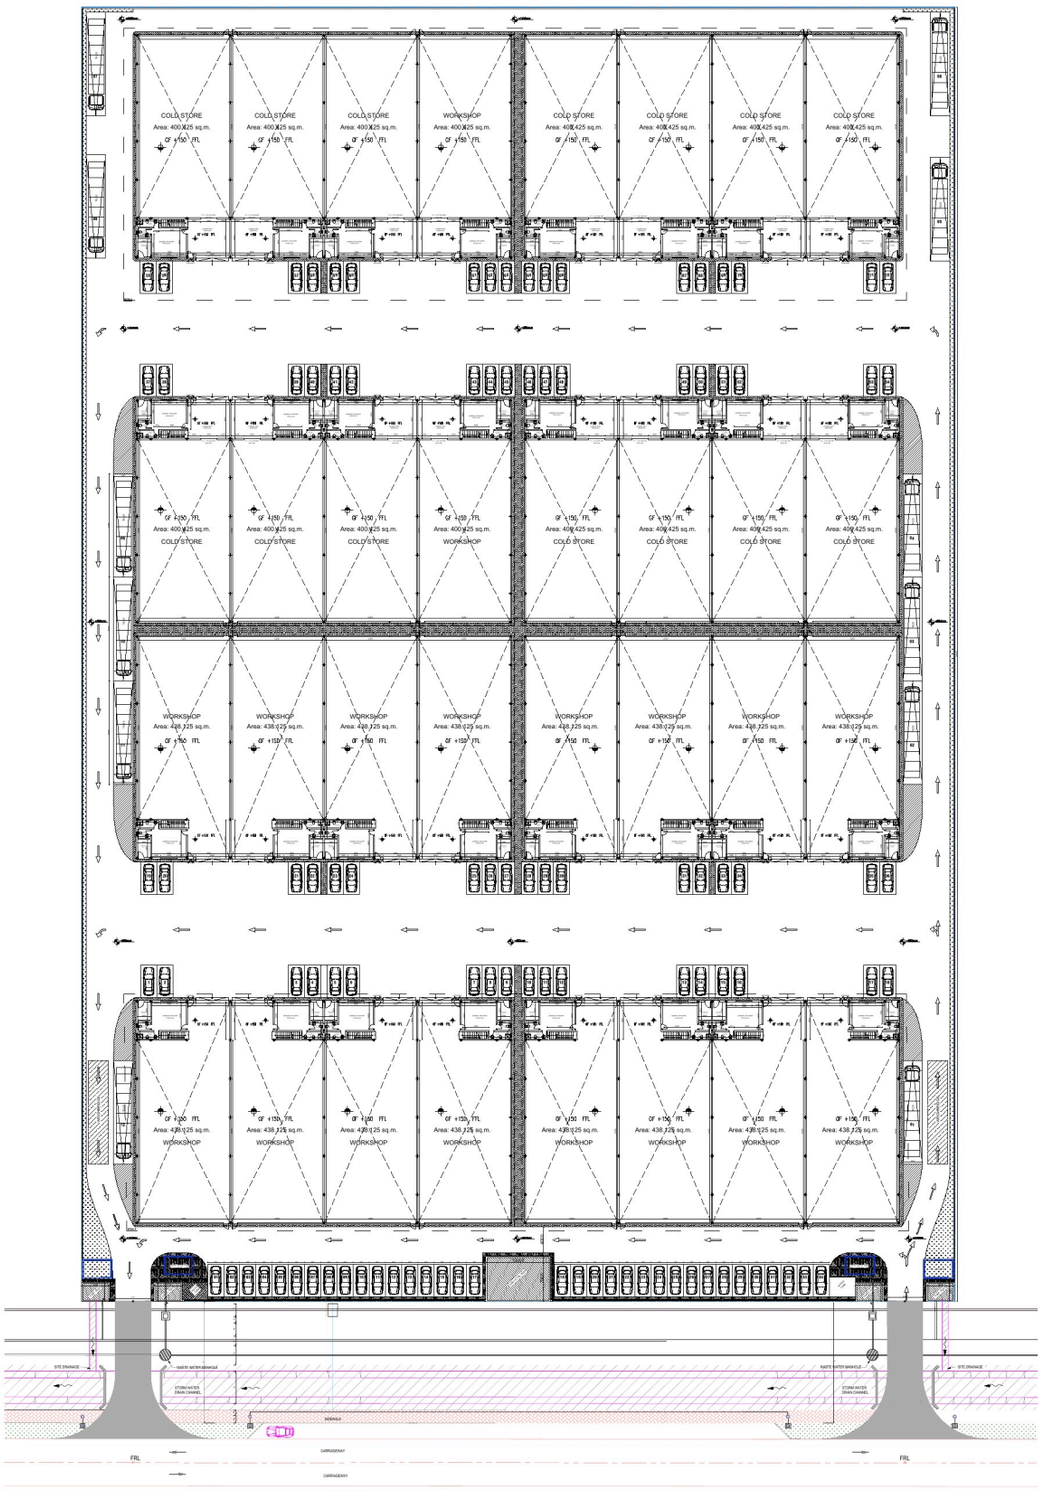
SECTION C-C

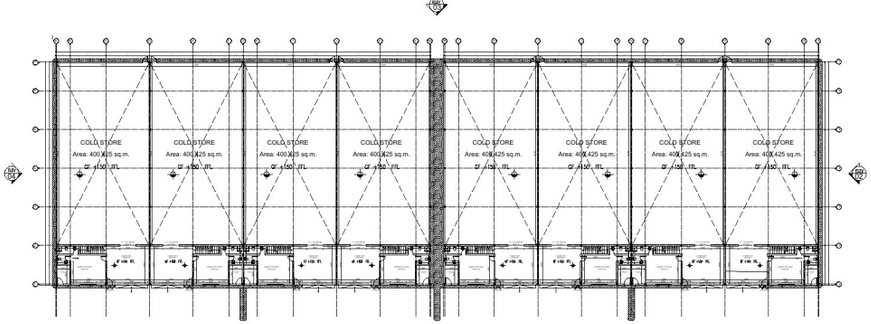
SCALE 1:50

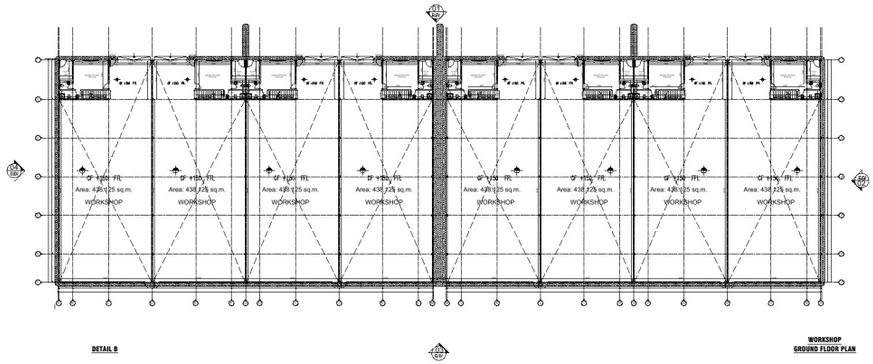


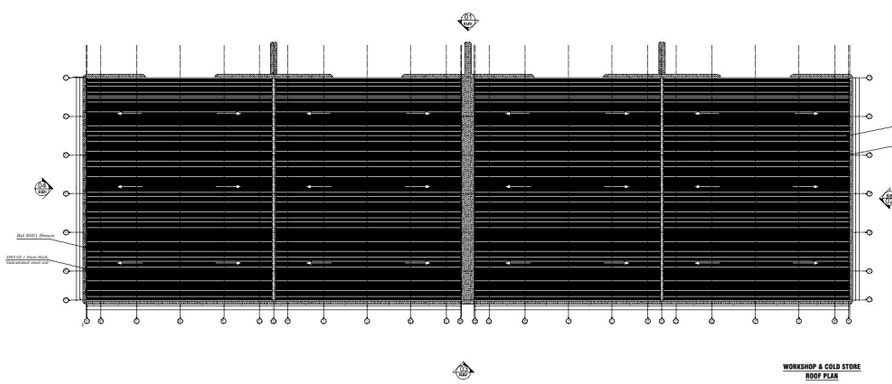
COLD STORE
GROUND FLOOR PLAN

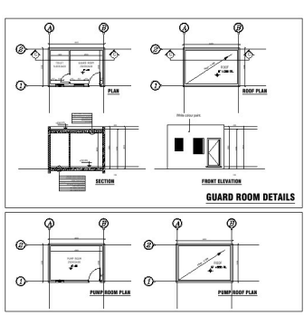


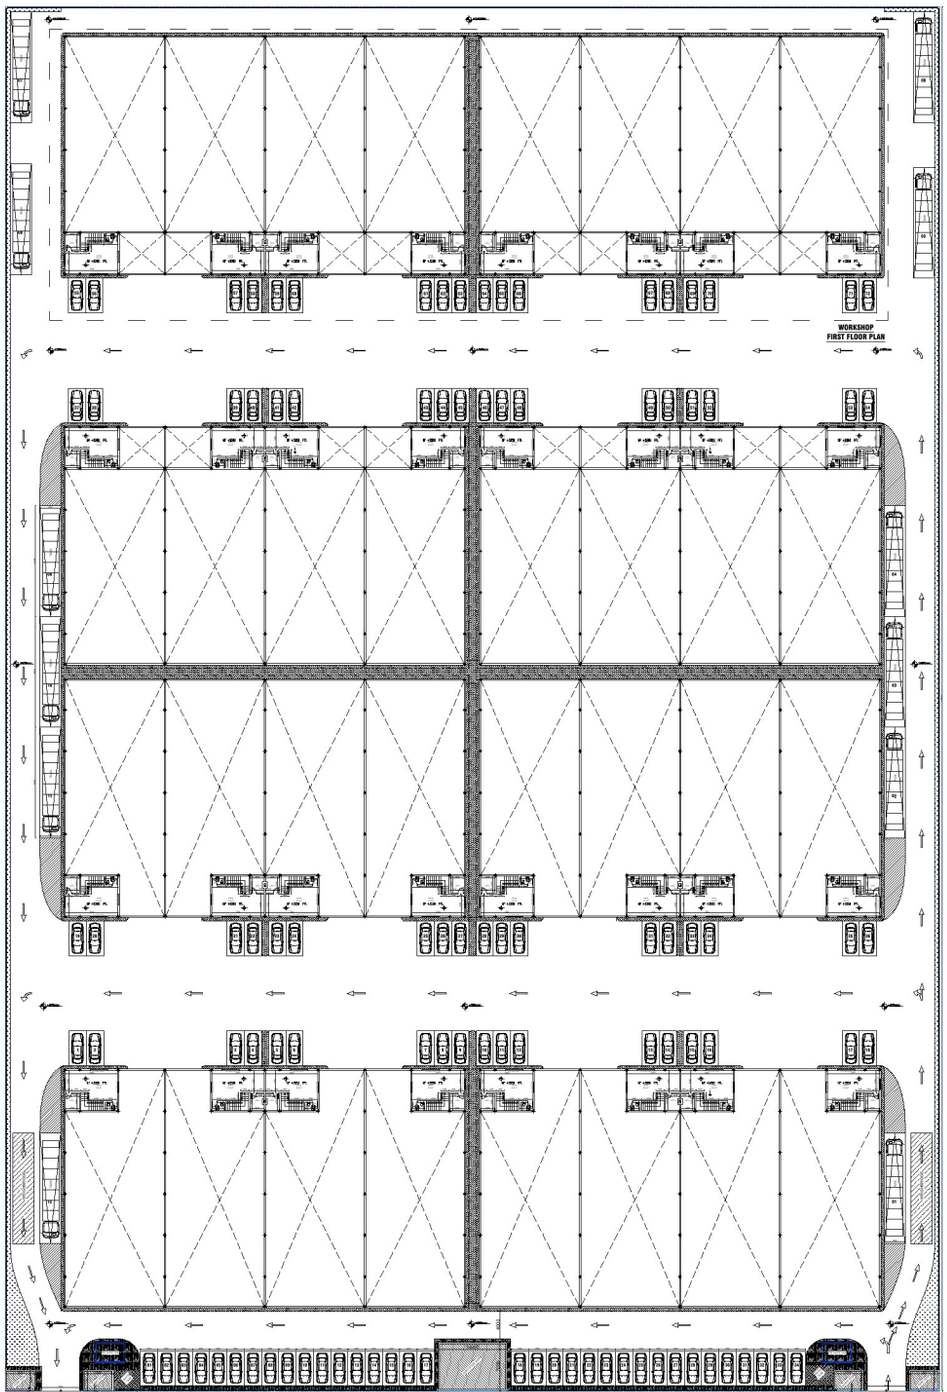

COLD STORE
Area: 400.425 sq.m.
GF +150 FFL
WORKSHOP
Area: 438.125 sq.m.
GF +150 FFL
SITE DRAINAGE
STORM WATER DRAIN CHANNEL
FOOTPATH
CARRIAGEWAY
OUTER SHOULDER/PARKING
FRL

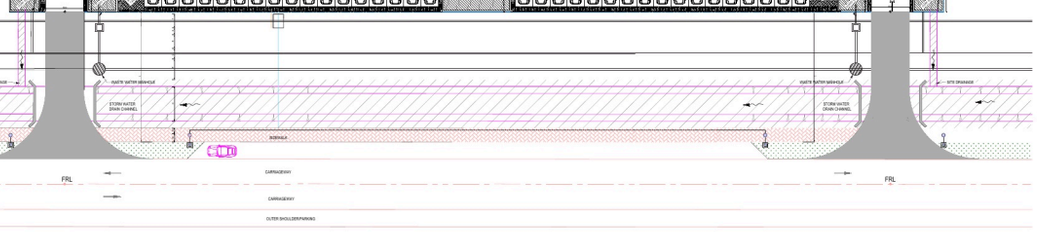

COLD STORE
Area: 400.425 sq.m.
GF +150 FFL
DETAIL A
COLD STORE
GROUND FLOOR PLAN

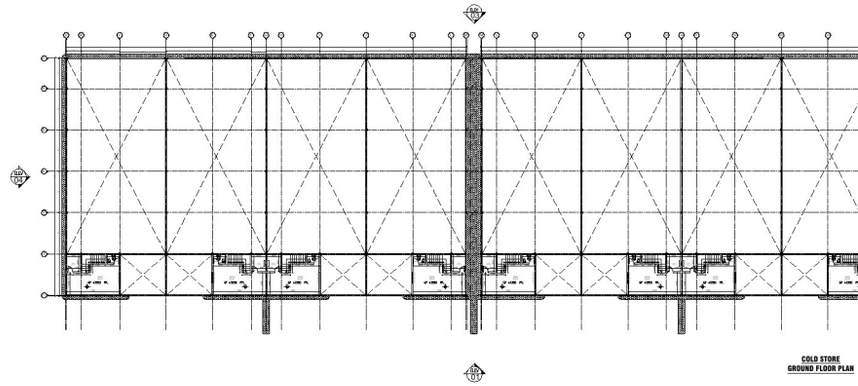

GF +150 FFL
Area: 438.125 sq.m.
WORKSHOP
DETAIL B
WORKSHOP
GROUND FLOOR PLAN

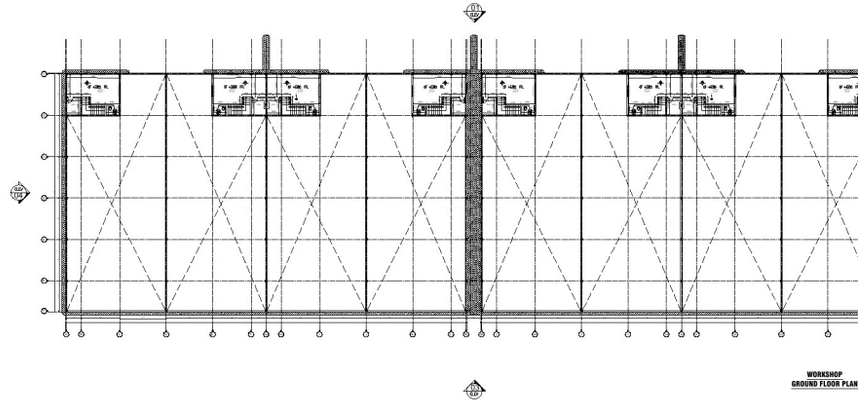

Red 8001 Brown
Red 8001 Brown
WORKSHOP & COLD STORE
ROOF PLAN

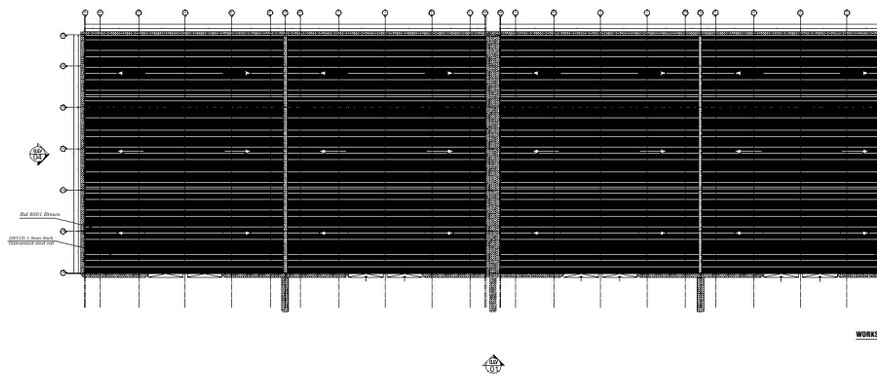

PLAN
ROOF PLAN
SECTION
FRONT ELEVATION
GUARD ROOM DETAILS
PUMP ROOM PLAN
PUMP ROOF PLAN


WORKSHOP
FIRST FLOOR PLAN

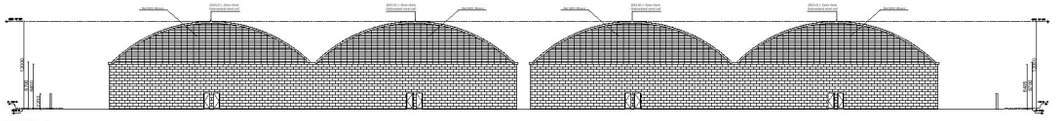

SITE DRAINAGE
WASTE WATER MANHOLE
STORM WATER
DRAIN CHANNEL
FRL
CARRIAGEWAY
OUTER SHOULDER/PARKING

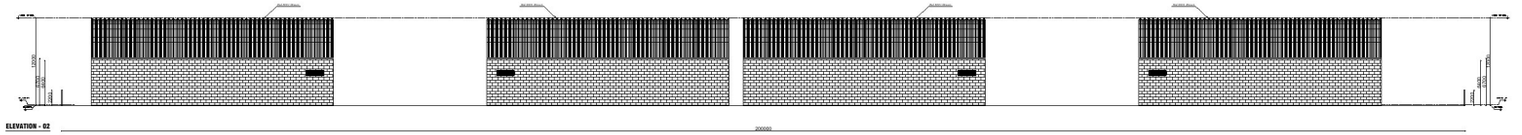

COLD STORE
GROUND FLOOR PLAN

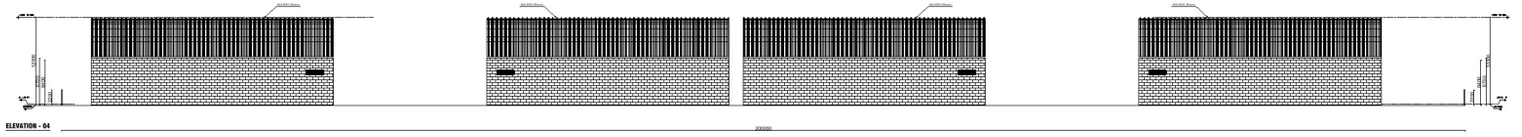

WORKSHOP
GROUND FLOOR PLAN

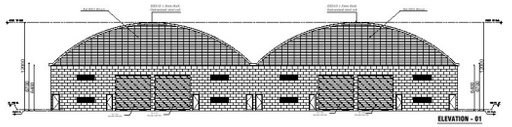

Ral 8001 Brown

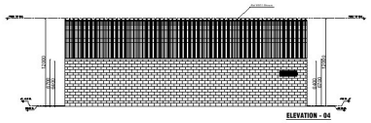

ELEVATION - 01
135000

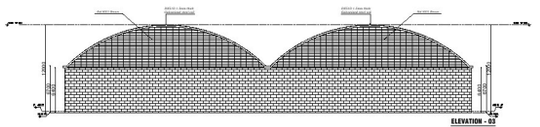

ELEVATION - 03
135000

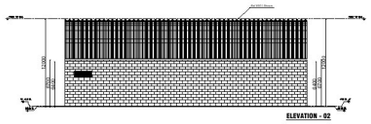

ELEVATION - 02
200000


ELEVATION - 04
200000


ELEVATION - 01


ELEVATION - 04


ELEVATION - 03


ELEVATION - 02